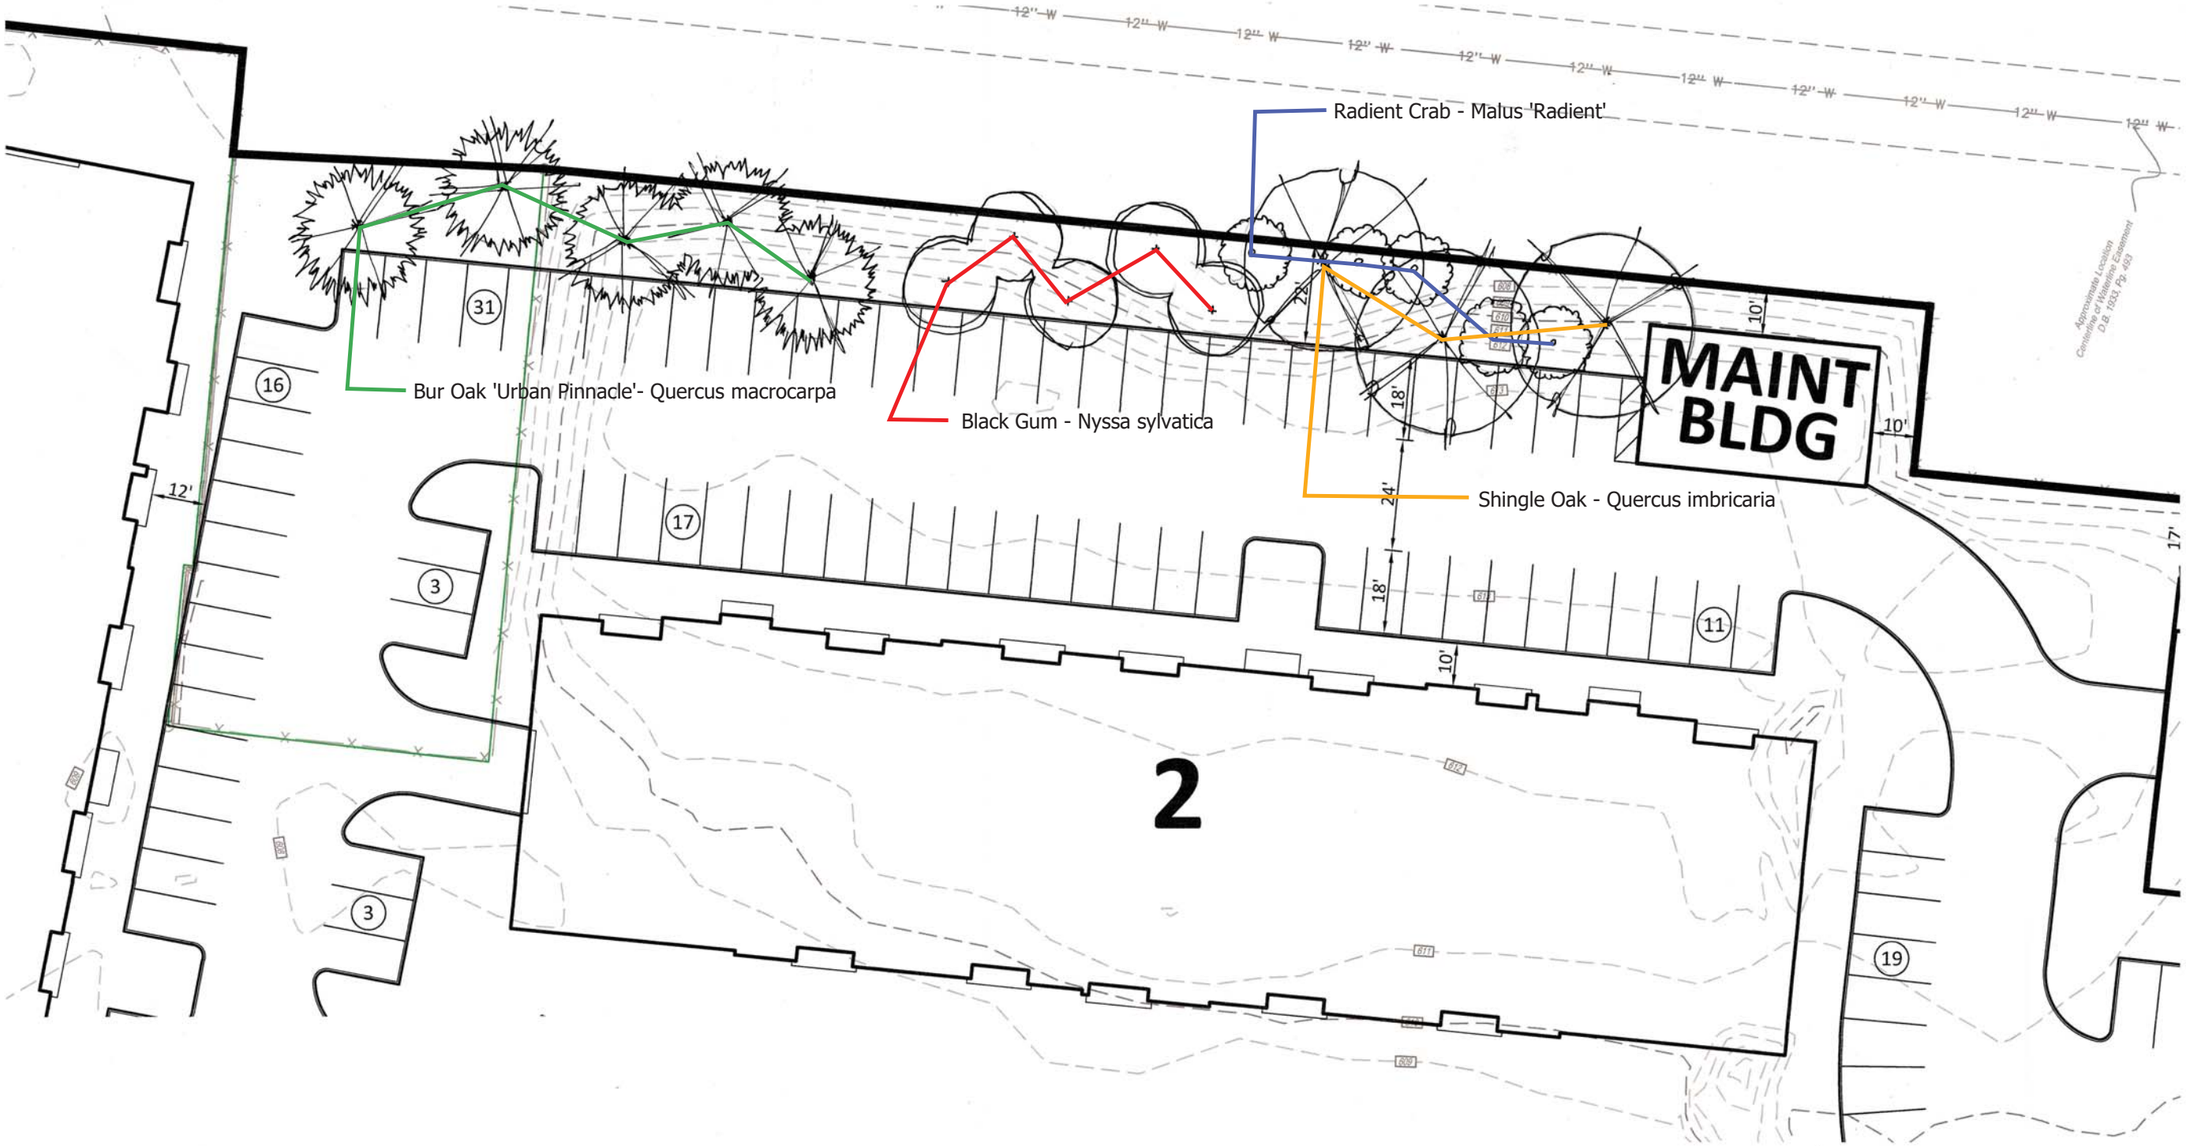

Cast-Fab Site

Preliminary Landscape Plan -

North Property Line

2-25-2020

1" = 20'

STATE OF OHIO
James D. Obert
426
LANDSCAPE ARCHITECT

Notes:
1. Trees specified are selected due to compatibility with urban environments and spacial growth charactoristics. Alternates from the list of landscape plants may be considered due to availability.
2. Trees are shown at approximately 75% mature growth.
3. Preference is for container grown trees due to ready acclimation to the transplanted environment.
4 This plan illustrates the concept for the placement of trees where there are no limitations due to utilities, etc. The balance of the site landscaping shall utilize as best as possible other trees and shrubs indicated on the submitted list of landscape materials but said list is not to be used as a limitation as to materials that will be acceptable for use on the final landscape plan.